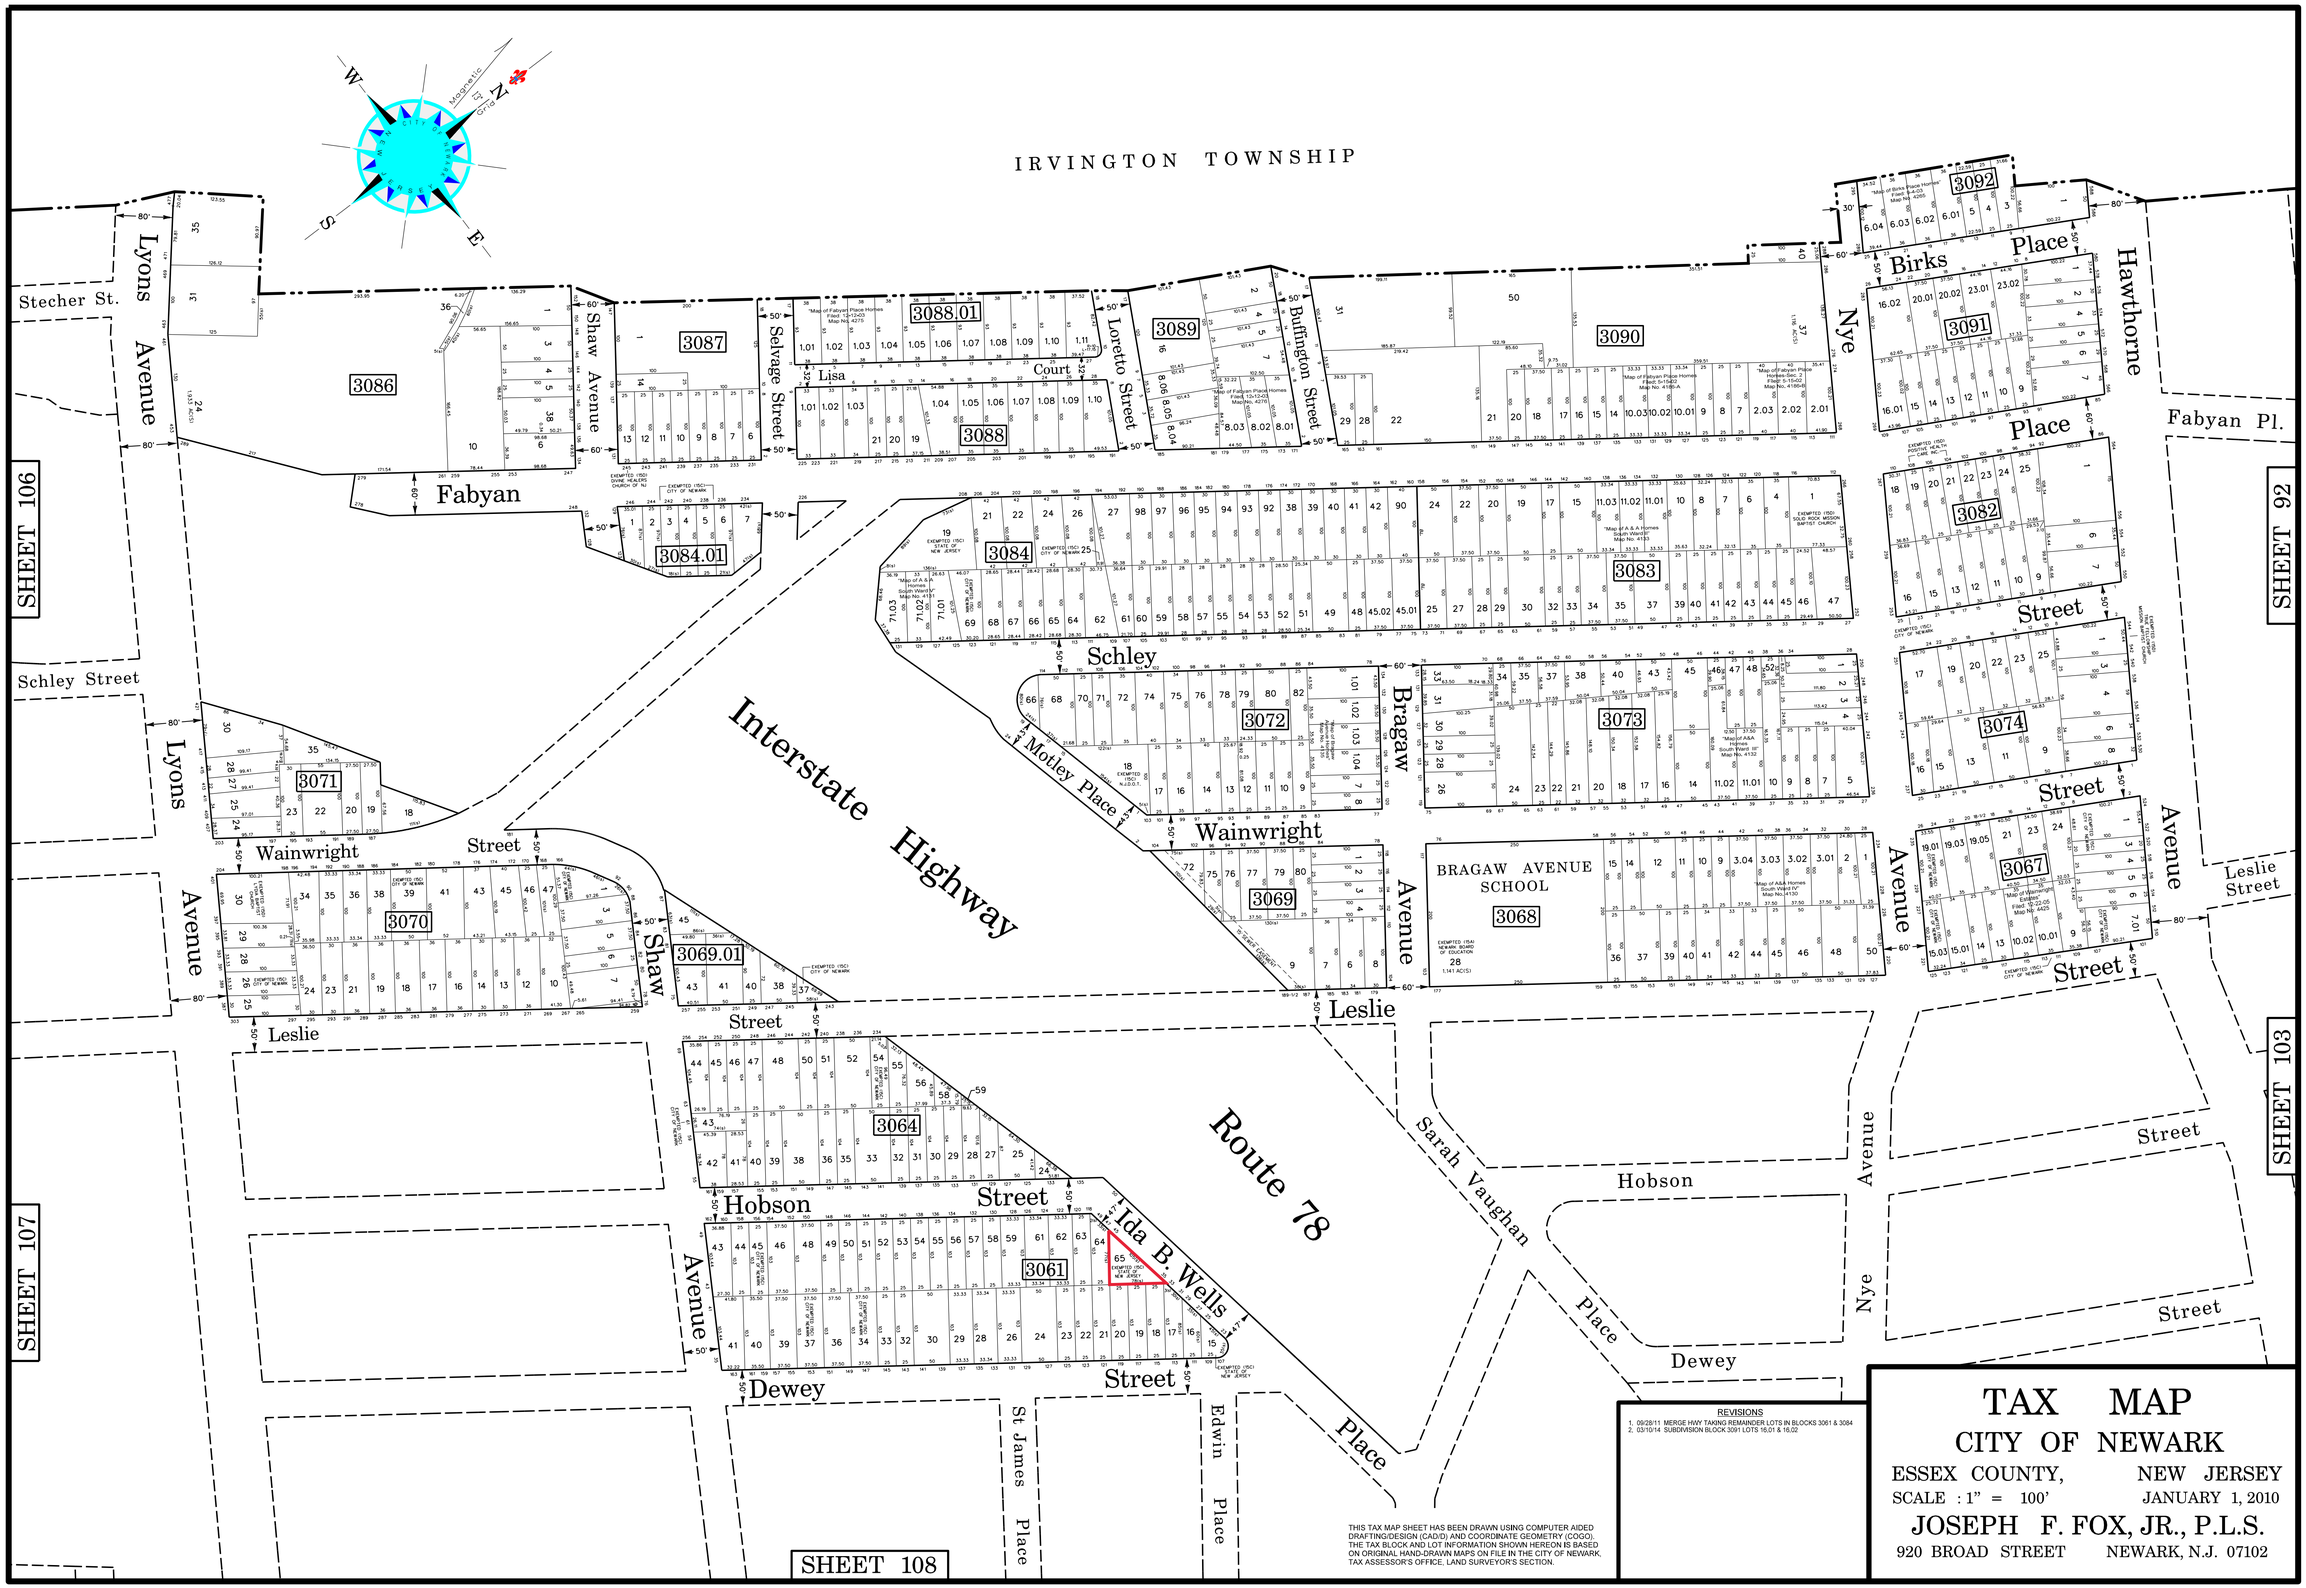

THIS TAX MAP SHEET HAS BEEN DRAWN USING COMPUTER AIDED DRAFTING/DESIGN (CAD/D) AND COORDINATE GEOMETRY (COGO). THE TAX BLOCK AND LOT INFORMATION SHOWN HEREON IS BASED ON ORIGINAL HAND-DRAWN MAPS ON FILE IN THE CITY OF NEWARK, TAX ASSESSOR'S OFFICE, LAND SURVEYOR'S SECTION.

REVISIONS

1. 09/28/11 MERGE HWY TAKING REMAINDER LOTS IN BLOCKS 3061 & 3084
2. 03/10/14 SUBDIVISION BLOCK 3091 LOTS 16.01 & 16.02

TAX MAP

CITY OF NEWARK

ESSEX COUNTY, NEW JERSEY

SCALE : 1" = 100' JANUARY 1, 2010

JOSEPH F. FOX, JR., P.L.S.

920 BROAD STREET NEWARK, N.J. 07102